36

PLAT OF
INVERNESS HEIGHTS
SCHREIBER'S - SUBDIVISION
ADDITION TO INVERNESS

Scale:- 150 ft. to 1 in.

Surveyed by L.L. Wood
May 1904

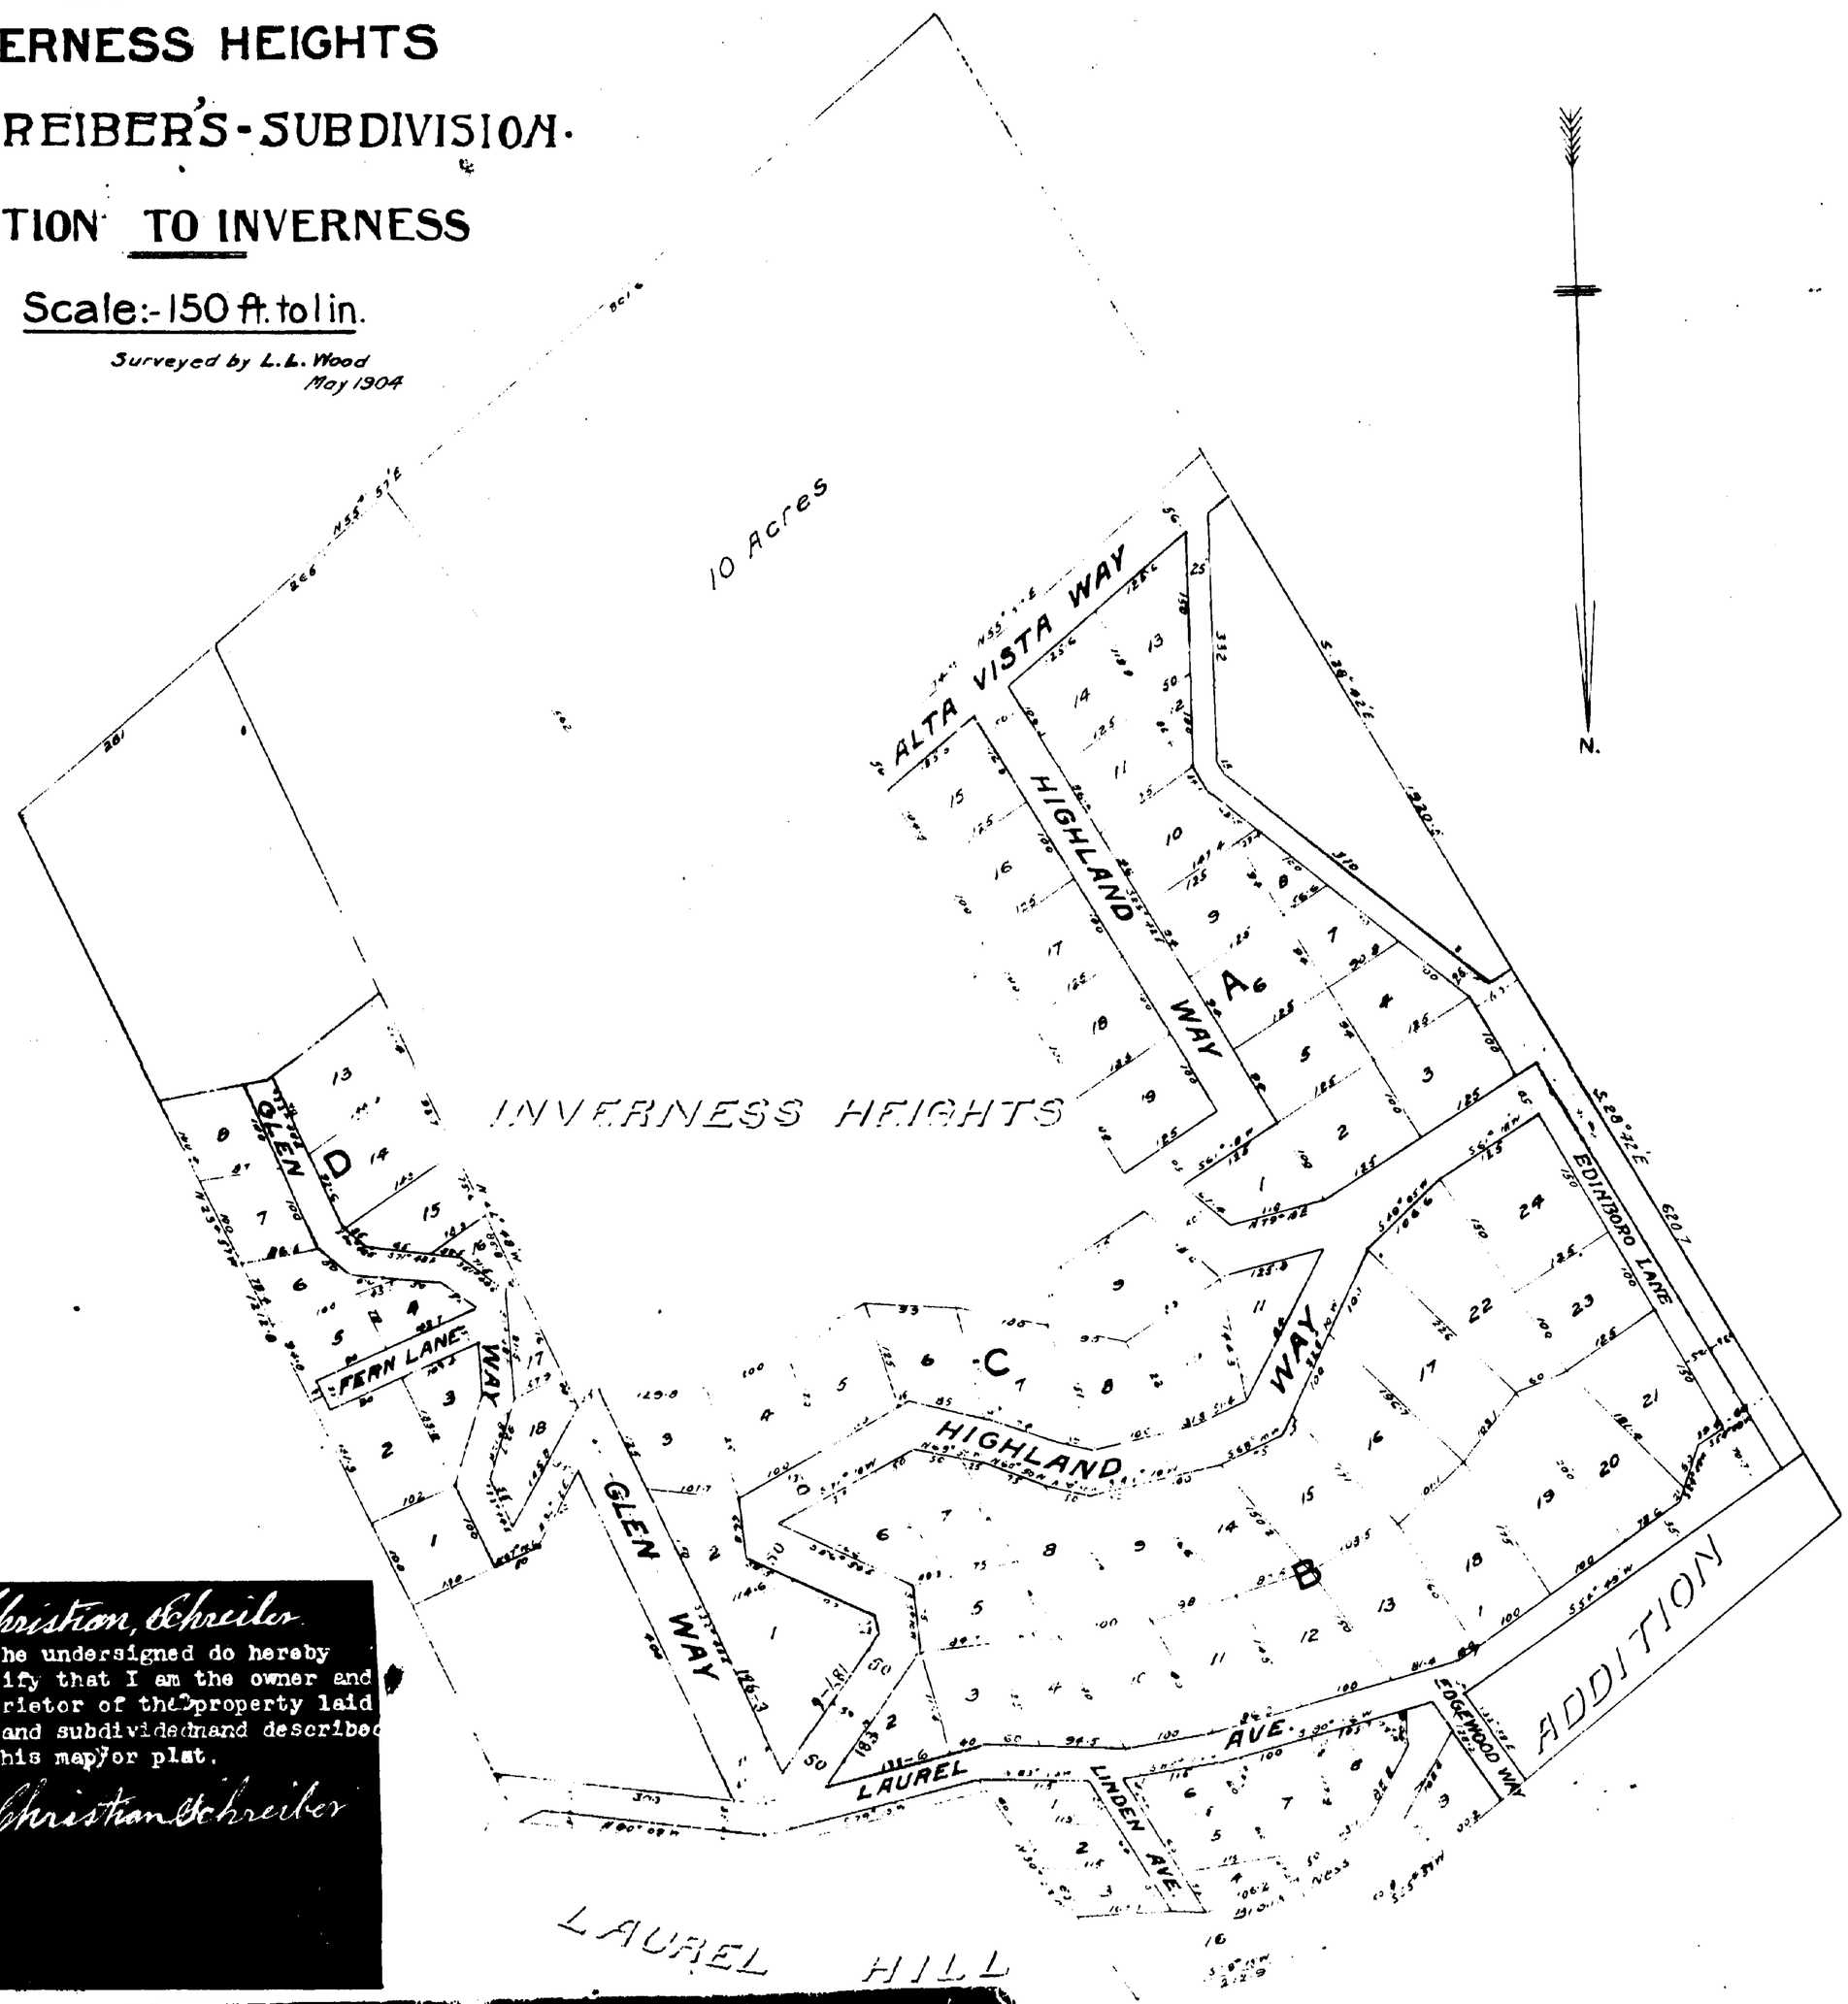

Christian Schreiber

I, the undersigned do hereby certify that I am the owner and proprietor of the property laid out and subdivided and described on this map or plat.

Christian Schreiber

STATE OF CALIFORNIA, } ss.
County of Marin

On this 12th day of September in the year One Thousand Nine Hundred and Four before me, Leon V. Raymond a Notary Public in and for the said County, residing therein, duly commissioned and sworn, personally appeared Christian Schreiber

known to me to be the person whose name subscribed to the within instrument, and acknowledged to me that he executed the same.

IN WITNESS WHEREOF, I have hereunto set my hand and affixed my Official Seal at my office in the County of Marin the day and year in this certificate first above written.

Leon V. Raymond Notary Public

In and for said County of Marin, State of California.